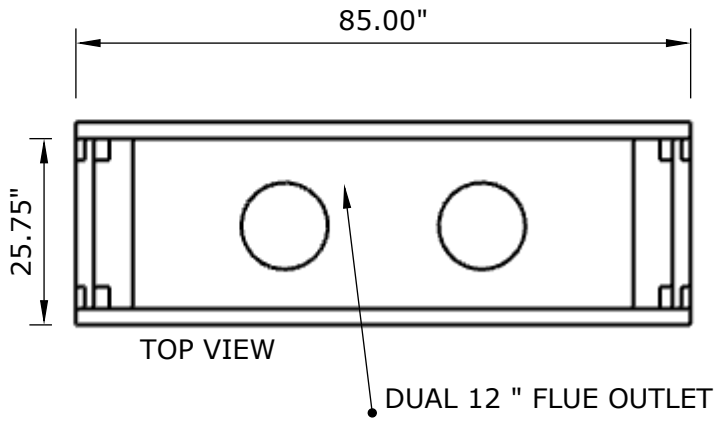

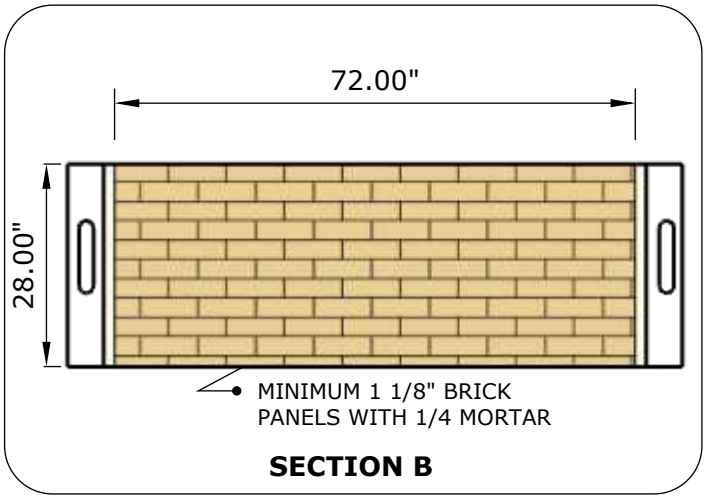

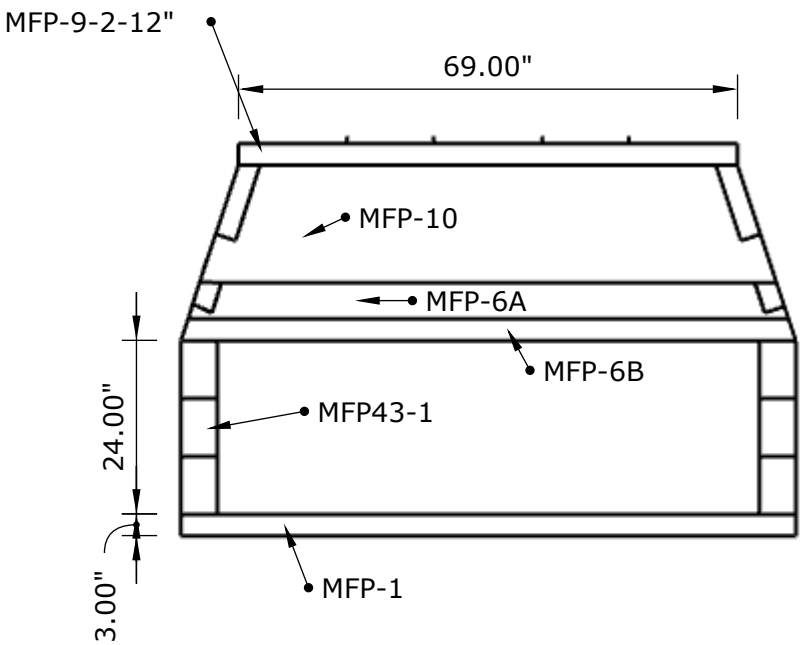

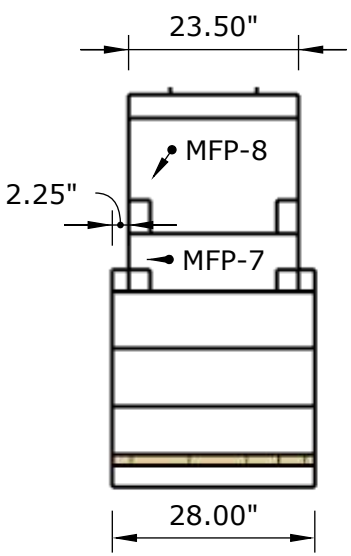

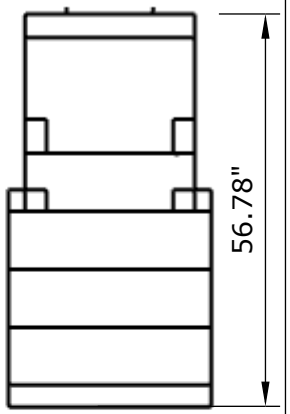

SECTION A

LMFP72 SEE THROUGH
SPEC SHEET

GENERAL NOTES

1. THIS SEMI-CUSTOM MASON-LITE FIREPLACE HAS NO LISTING, UL OR OTHERWISE.

2.A STRUCTURAL STEEL FRAME MUST BE USED TO SUPPORT THE SMOKE DOME.THE SUPPORT FRAME MUST BE DESIGNED AND APPROVED BY A STRUCTURAL ENGINEER.

3. FIREPLACE MUST BE INSTALLED IN THE MINIMUM CLEARANCES TO COMBUSTIBLES AS STATED BELOW.

-COMBUSTIBLE SHEATHING ABOVE OPENING: 18"
-SIDES AND REAR: 2"
-SHEATHING , TRIM TO OPENING ON SIDES :8"
-HEARTH EXTENSION BEYOND FRONT: 20"
-HEARTH EXTENSIONS BEYOND SIDES: 12"
-COMBUSTIBLE FLOOR:
(UNITS LESS THAN 53" TOTAL WIDTH) :6"
-COMBUSTIBLE FLOORS:
(UNITS GREATER THAN 53": 8"
-OPENING TO SIDEWALLS: 24"

4. EXHAUST FAN ASSISTANCE IS REQUIRED FOR THIS DESIGN. CONSULT WITH YOUR DRAFT COMPANY TO SPECIFY WHICH VENTILATION SYSTEM IS BEST FOR YOUR SPECIFIC INSTILLATION.

5. 4" COMBUSTION AIR KIT IS RECOMMENDED TO HELP IMPROVE OPERATIONS OF YOUR MASON-LITE FIREPLACE.

6.DRAWINGS ARE FOR DESIGN PURPOSES AND TO HELP WITH EASE OF INSTALATION OF YOUR NEW FIREPLACE. PLEASE FOLLOW ALL INSTRUCTIONS AND GUIDELINES FOR BEST RESULTS.

7. MASON-LITE WILL NOT BE HELD ACCOUNTABLE OR LIABLE FOR ANY IMPROPER USE OR INSTALLATION OF THIS CUSTOM FIREPLACE

8. ALWAYS CHECK AND FOLLOW YOUR LOCAL BUILDING CODES TO ASSURE YOUR SAFETY AND PROPER INSTALLATIONS.

MASON-LITE
by MFI • Masonry Fireplace Industries, Inc

NOTE: THIS IS A GAS ONLY UNIT

LMFP72 SEE THROUGH

FIREPLACE DRAWING DOCUMENT

SCL72ST72

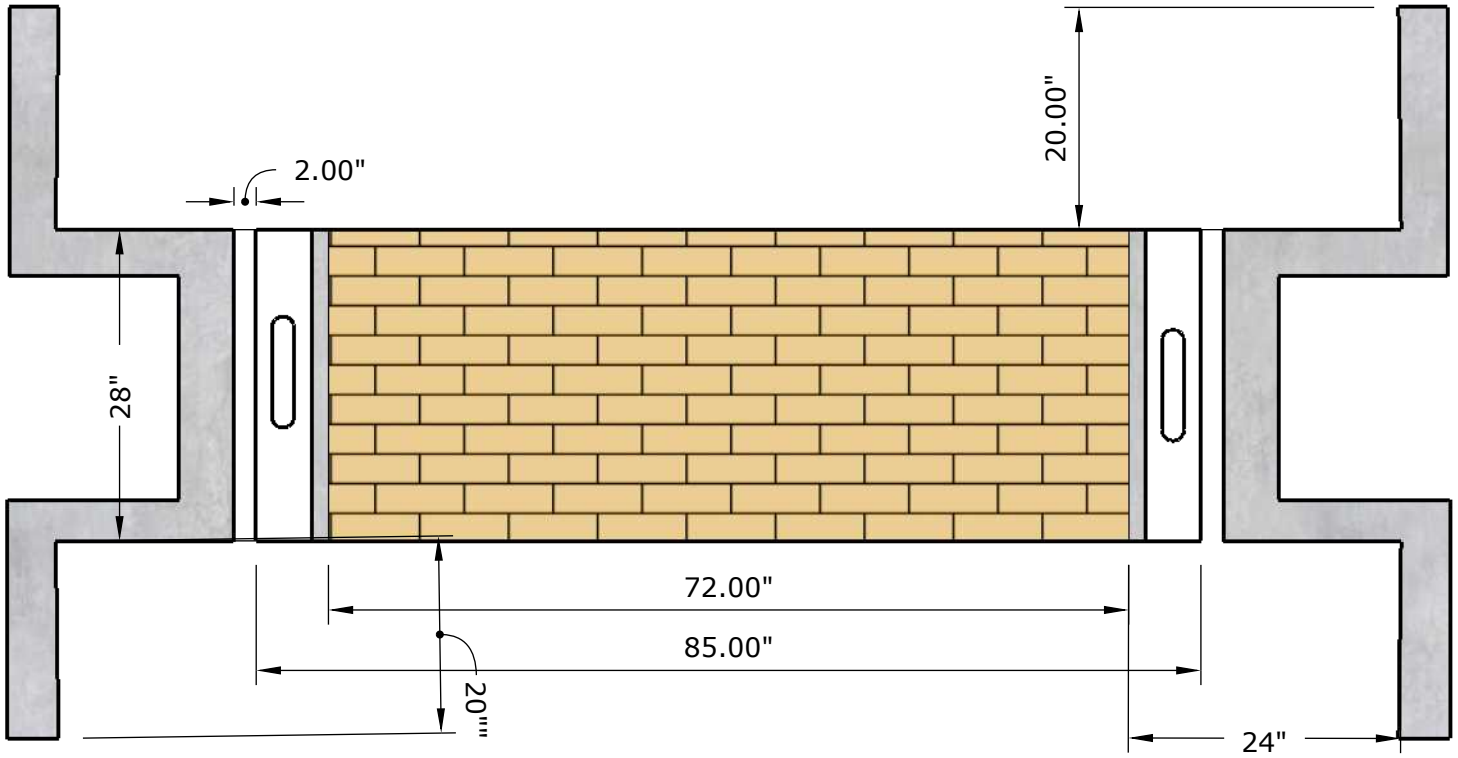

SECTION B

LMFP72-SEE THROUGH SPEC SHEET

GENERAL NOTES

1. THIS SEMI-CUSTOM MASON-LITE FIREPLACE HAS NO LISTING, UL OR OTHERWISE.

2.A STRUCTURAL STEEL FRAME MUST BE USED TO SUPPORT THE SMOKE DOME.THE SUPPORT FRAME MUST BE DESIGNED AND APPROVED BY A STRUCTURAL ENGINEER.

3. FIREPLACE MUST BE INSTALLED IN THE MINIMUM CLEARANCES TO COMBUSTIBLES AS STATED BELOW.

-COMBUSTIBLE SHEATHING ABOVE OPENING: 18"
-SIDES AND REAR: 2"
-SHEATHING , TRIM TO OPENING ON SIDES :8"
-HEARTH EXTENSION BEYOND FRONT: 20"
-HEARTH EXTENSIONS BEYOND SIDES: 12"
-COMBUSTIBLE FLOOR:
(UNITS LESS THAN 53" TOTAL WIDTH) :6"
-COMBUSTIBLE FLOORS:
(UNITS GREATER THAN 53": 8"
-OPENING TO SIDEWALLS: 24"

4. EXHAUST FAN ASSISTANCE IS REQUIRED FOR THIS DESIGN. CONSULT WITH YOUR DRAFT COMPANY TO SPECIFY WHICH VENTILATION SYSTEM IS BEST FOR YOUR SPECIFIC INSTILLATION.

5. 4" COMBUSTION AIR KIT IS RECOMMENDED TO HELP IMPROVE OPERATIONS OF YOUR MASON-LITE FIREPLACE.

6.DRAWINGS ARE FOR DESIGN PURPOSES AND TO HELP WITH EASE OF INSTALATION OF YOUR NEW FIREPLACE. PLEASE FOLLOW ALL INSTRUCTIONS AND GUIDELINES FOR BEST RESULTS.

7. MASON-LITE WILL NOT BE HELD ACCOUNTABLE OR LIABLE FOR ANY IMPROPER USE OR INSTALLATION OF THIS CUSTOM FIREPLACE

8. ALWAYS CHECK AND FOLLOW YOUR LOCAL BUILDING CODES TO ASSURE YOUR SAFETY AND PROPER INSTALLATIONS.

MASON-LITE
by MFI • Masonry Fireplace Industries, Inc

NOTE: THIS IS A GAS ONLY UNIT

LMFP72 SEE THROUGH

FIREPLACE DRAWING DOCUMENT

SCL72ST72